



**TYPICAL WORKER DECONTAMINATION ENCLOSURE**  
(SHALL BE DIMENSIONED ON SHOP DRAWINGS)

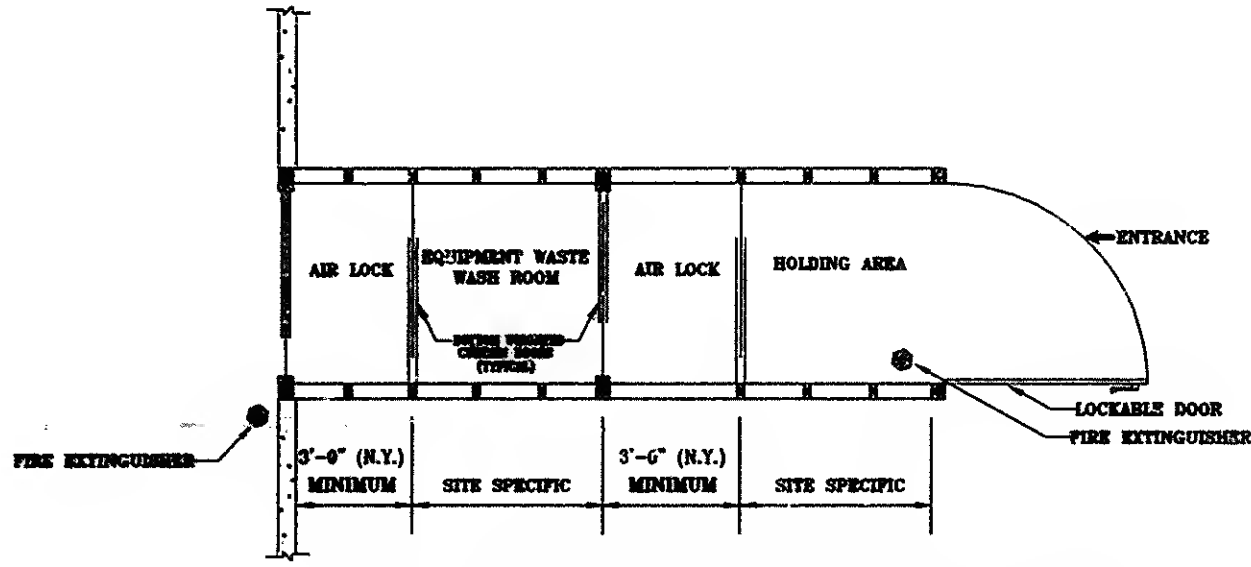


**TYPICAL WASTE DECONTAMINATION ENCLOSURE**  
(SHALL BE DIMENSIONED ON SHOP DRAWINGS)

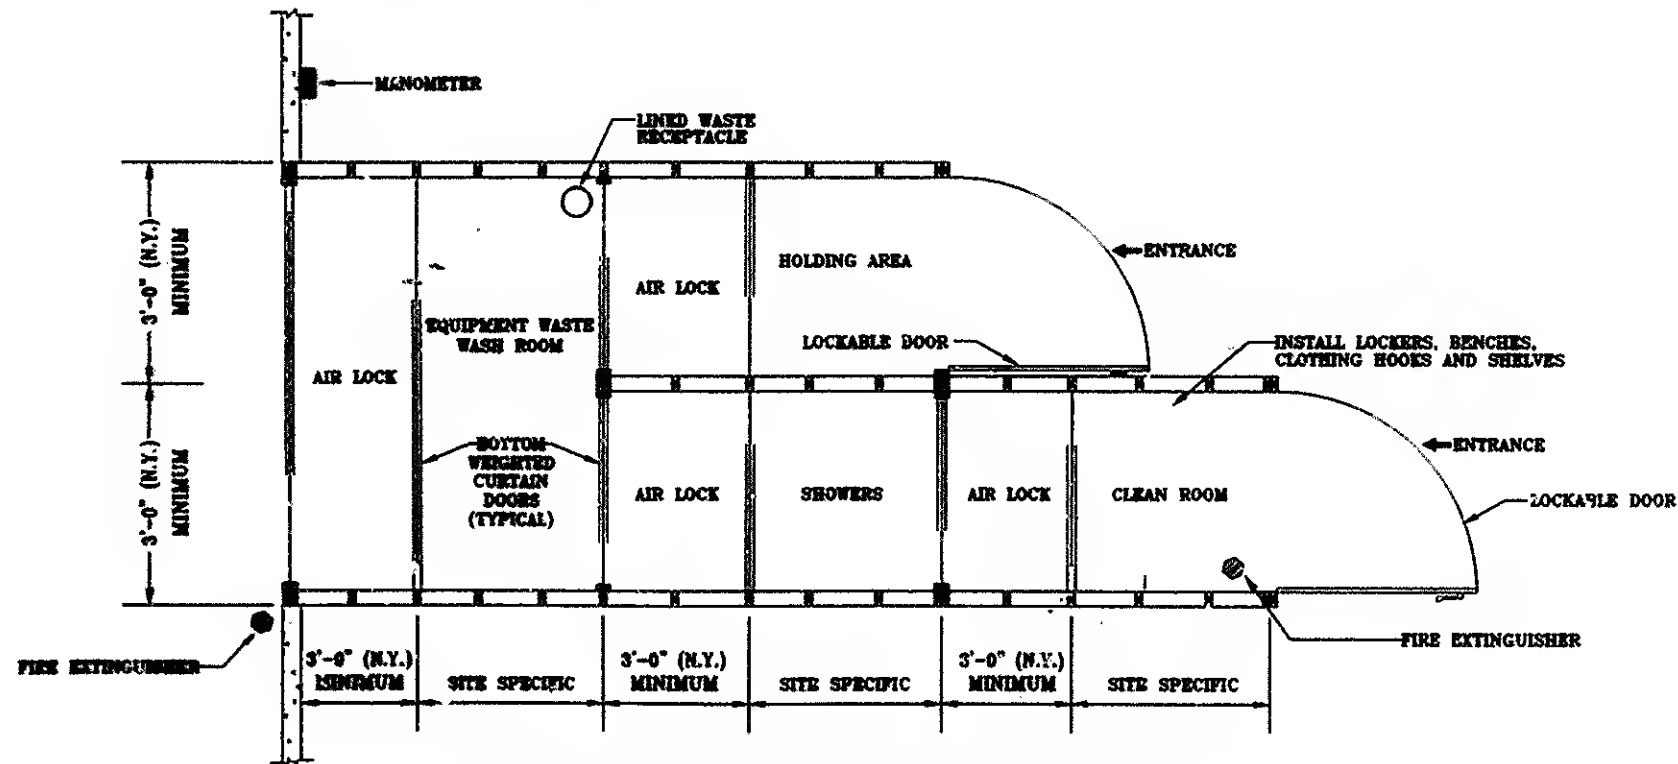


**TYPICAL WORKER AND WASTE DECONTAMINATION ENCLOSURE**  
(SHALL BE DIMENSIONED ON SHOP DRAWINGS)

2x4 STUDS @ 16" O.C.

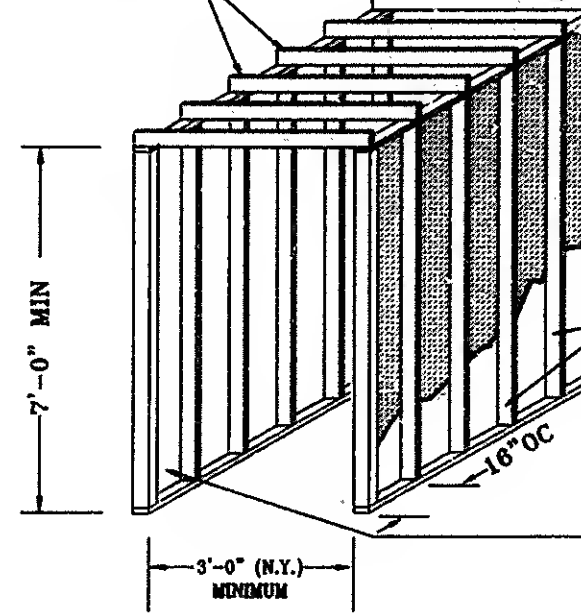


**ACCESS TUNNEL THROUGH ASBESTOS AB**

2x4 STUDS @ 16" O.C.

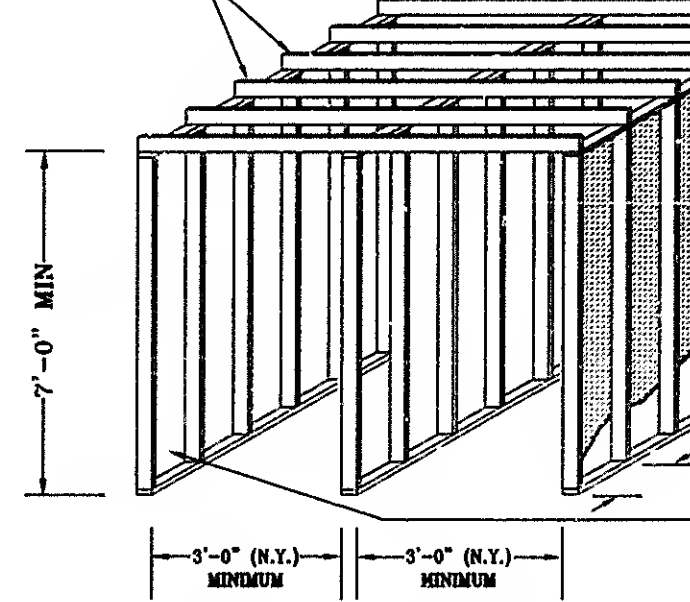

**STRUCTURAL FRAMING OF WORKER AND WASTE DECONTAMINATION ENCLOSURE**

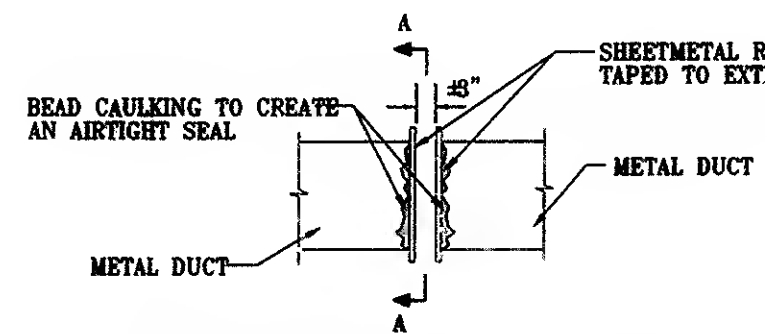

WALL OPENING TO BE SEALED WITH PLYWOOD OR METAL AND MADE AIRTIGHT WITH 2 LAYERS OF POLYETHYLENE SHEETING, CAULKING AND DUCT TAPE.  
BEFORE SEALING, REMOVE GRILLS AND CLEAN ALL DUST AND DEBRIS INSIDE DUCT BY HEPA VACUUM. EDGES WITH A CONTINUOUS BEAD OF WATERPROOF DUCT TAPE.

**SEALING SUPPLY AND RETURN**  
WITH PLYWOOD OR METAL P